
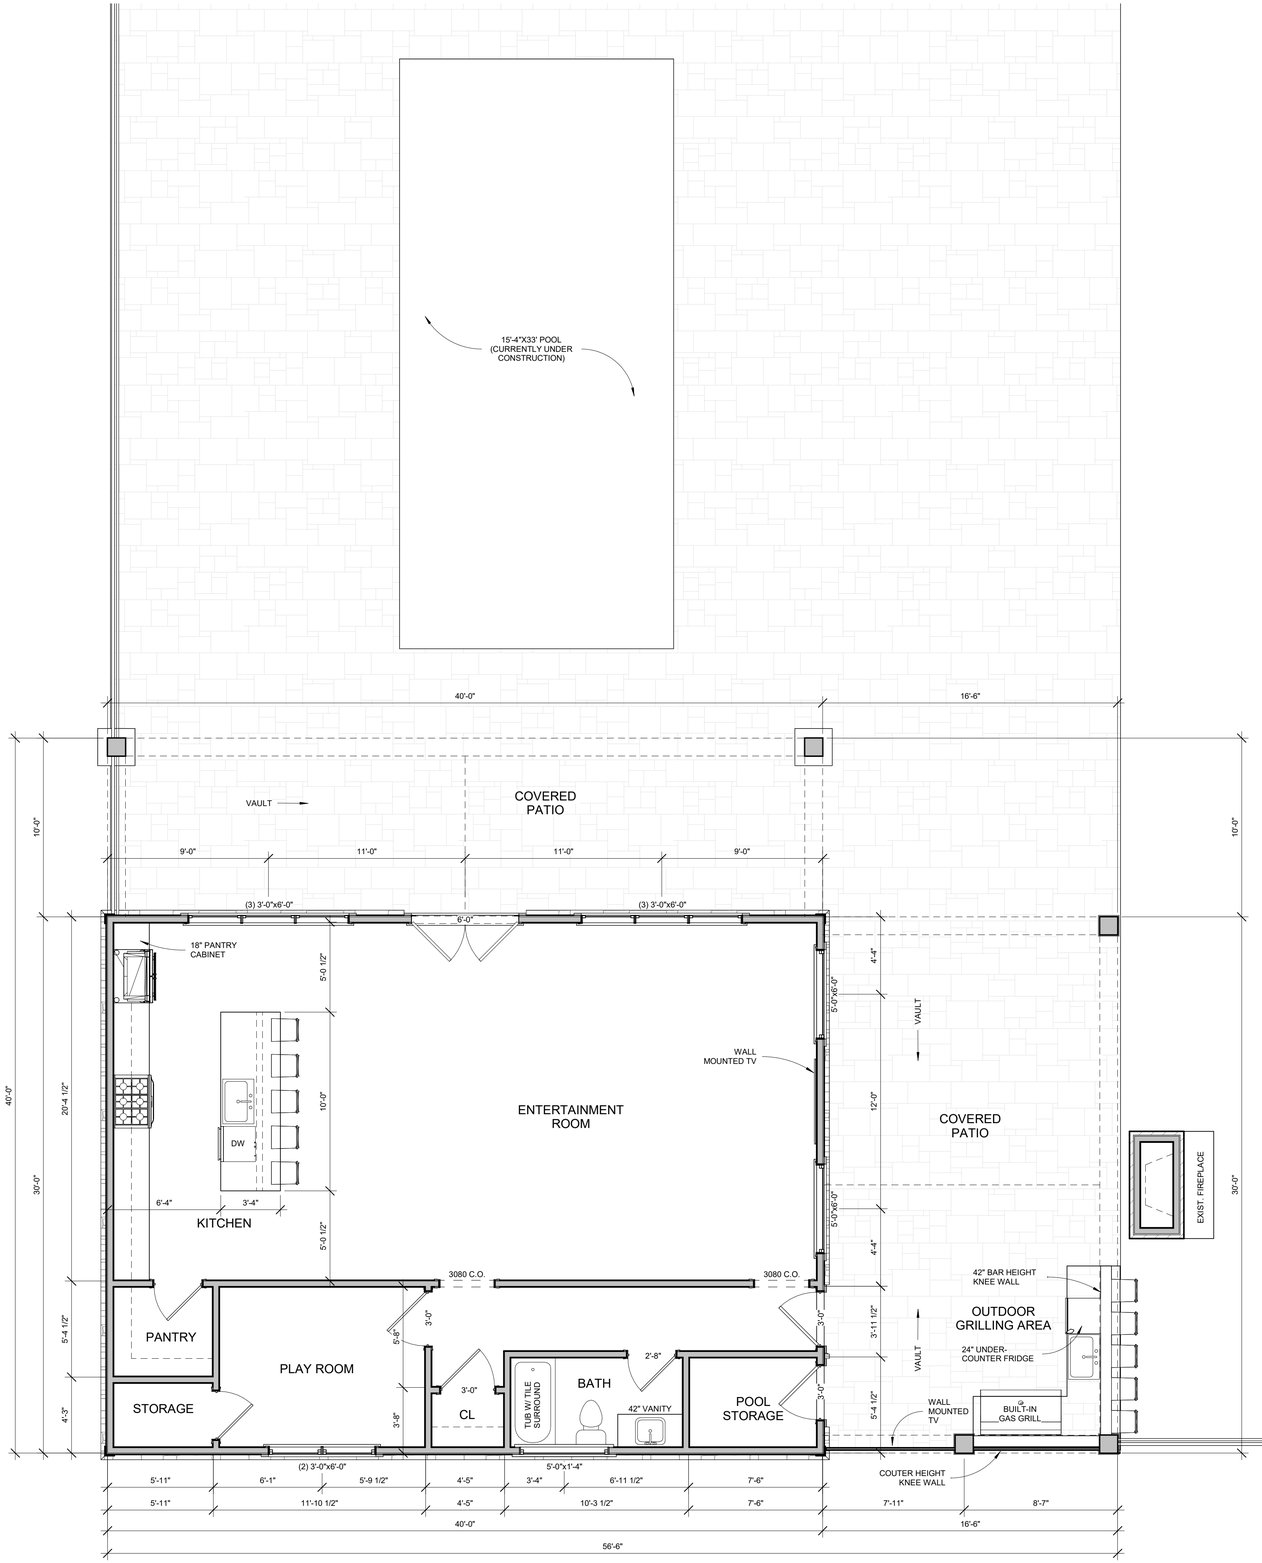


1 MAIN FLOOR PLAN
1/4" = 1'-0"

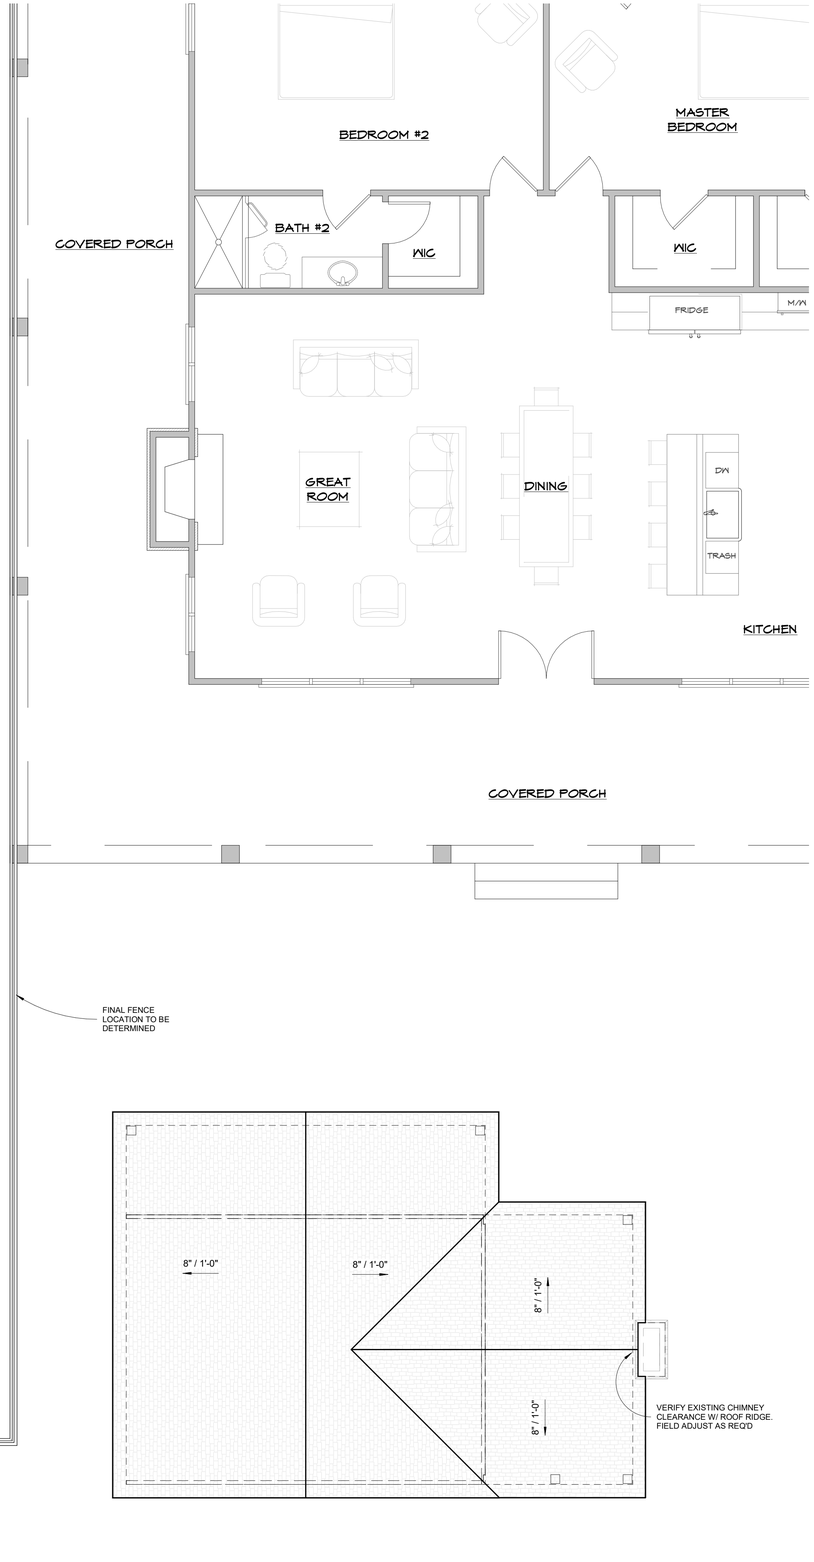

2 ROOF PLAN
1/8" = 1'-0"

REVISIONS	DATE

S.J.SMITH
RESIDENTIAL DESIGN
704.322.2402 mail@sjsmithdesign.com

NOTES:
1. ALL FEDERAL, STATE AND LOCAL CODES, ORDINANCES, REGULATIONS AND MANUFACTURER'S INSTRUCTIONS ETC. SHALL BE CONSIDERED AS PART OF THESE PLANS AND SPECIFICATIONS. CONTRACTOR SHALL COMPLY WITH ALL OF OVER ANYTHING SHOWN, DESCRIBED, OR IMPLIED WHERE SAME ARE AT VARIANCE.
2. CONTRACTOR SHALL VERIFY ALL DIMENSIONS PRIOR TO CONSTRUCTION. DESIGNER ASSUMES NO LIABILITY FOR ERRORS AND/OR OMISSIONS.


TYSON POOL HOUSE

DATE:	SEPTEMBER 2023
SCALE:	As indicated
DRAWN:	SJS
JOB:	John & Connie Tyson
SHEET:	A101

©COPYRIGHT 2023



3 NORTH ELEVATION
1/4" = 1'-0"

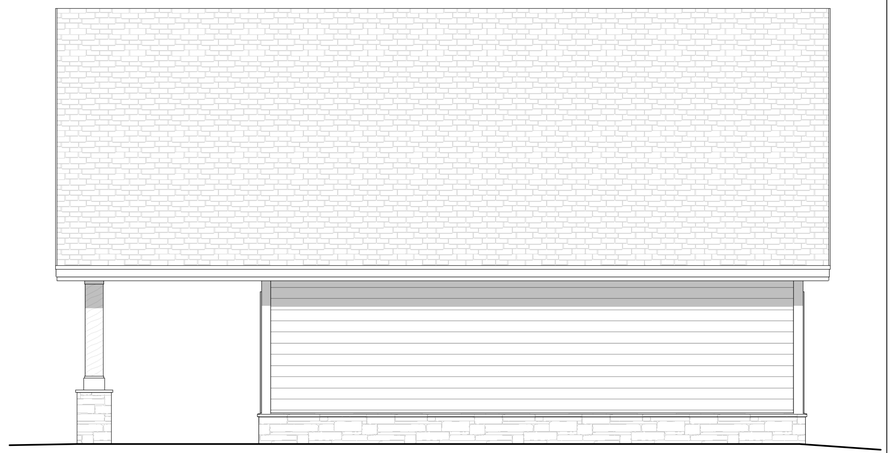

1 WEST ELEVATION
1/4" = 1'-0"



2 SOUTH ELEVATION
1/4" = 1'-0"



4 EAST ELEVATION
1/4" = 1'-0"

REVISIONS | DATE

S.J.SMITH
RESIDENTIAL DESIGN
706.322.2402 mk@sjsmithdesign.com

NOTES:
1. ALL FEDERAL, STATE AND LOCAL CODES, ORDINANCES, REGULATIONS AND MANUFACTURER'S INSTRUCTIONS ETC. SHALL BE CONSIDERED AS PART OF THESE PLANS AND SPECIFICATIONS. CONTRACTOR SHALL COMPLY WITH OR OVER ANYTHING SHOWN, DESCRIBED, OR IMPLIED WHERE SAME ARE AT VARIANCE.
2. CONTRACTOR SHALL VERIFY ALL DIMENSIONS PRIOR TO CONSTRUCTION. DESIGNER ASSUMES NO LIABILITY FOR ERRORS AND/OR OMISSIONS.

TYSON POOL HOUSE

DATE: SEPTEMBER 2023
SCALE: 1/4" = 1'-0"
DRAWN: SJS
JOB: John & Connie Tyson
SHEET: A102

©COPYRIGHT 2023