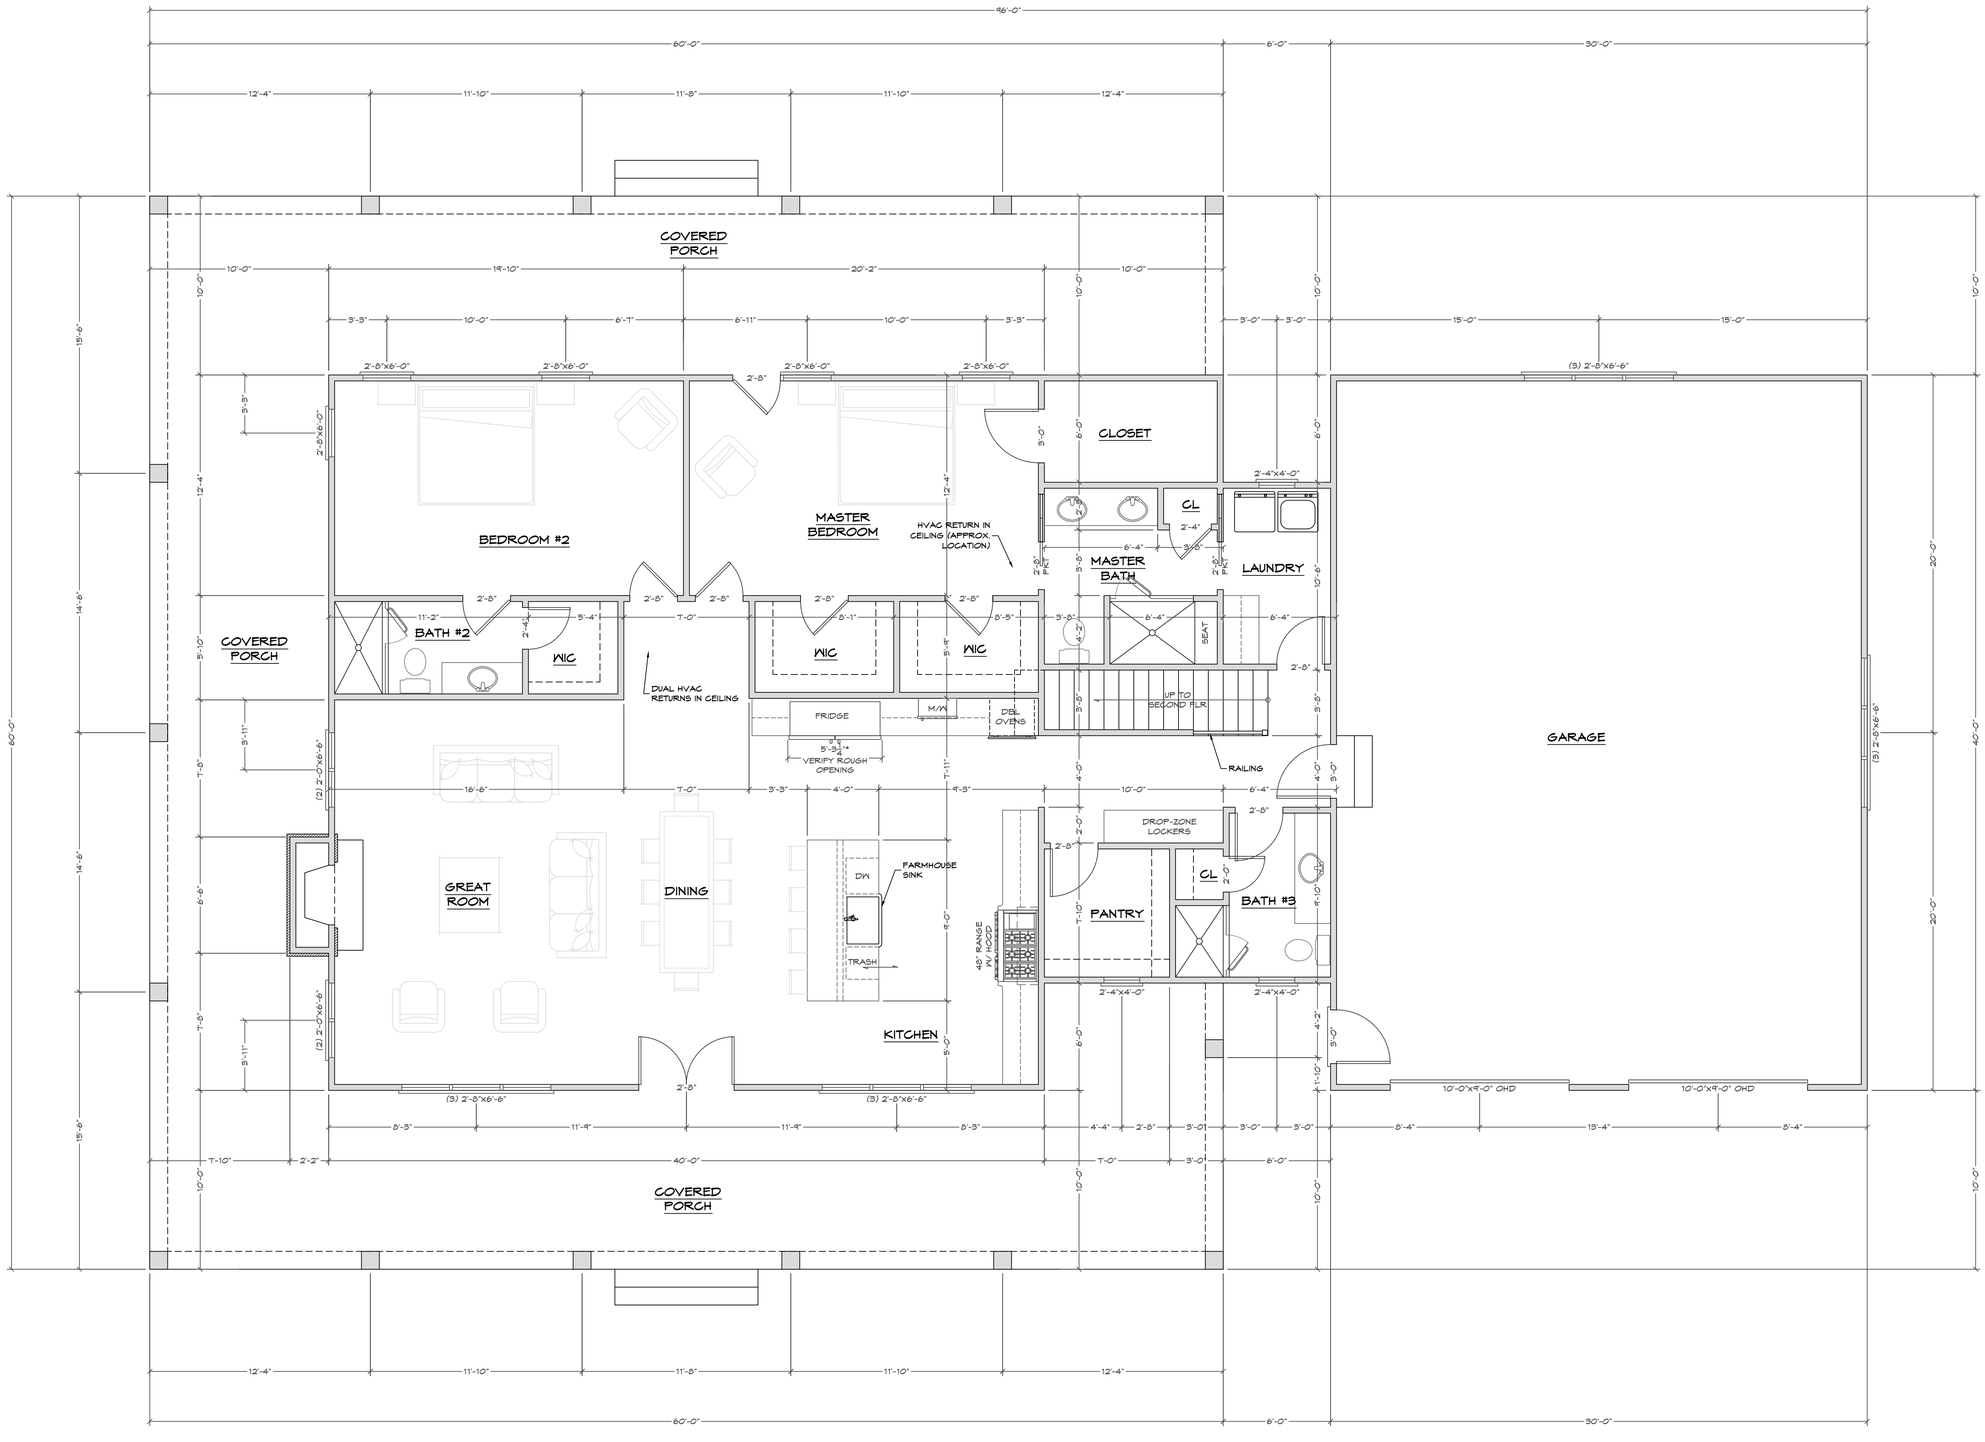


FIRST FLOOR	2,048 sq. ft.
SECOND FLOOR	1,501 sq. ft.
TOTAL FINISHED	3,549 sq. ft.
COVERED PORCH	1,120 sq. ft.
GARAGE	1,080 sq. ft.
TOTAL UNDER ROOF	6,349 sq. ft.

MAIN FLOOR PLAN

REVISIONS	DATE

S.J.SMITH
RESIDENTIAL DESIGN & DRAFTING
704.322.2402 info@sjsmithdesign.com

NOTES:
1. ALL FEDERAL, STATE, AND LOCAL CODES, ORDINANCES, REGULATIONS AND MANUFACTURER'S INSTRUCTIONS ETC. SHALL BE CONSIDERED AS PART OF THESE CONSTRUCTION DOCUMENTS. ANY CONFLICTS BETWEEN THESE AND OVER ANYTHING SHOWN, DESCRIBED, OR IMPLIED WHERE SAME ARE AT VARIANCE.
2. CONTRACTOR SHALL VERIFY ALL DIMENSIONS PRIOR TO CONSTRUCTION. DESIGNER ASSUMES NO LIABILITY FOR ERRORS AND/OR OMISSIONS.

TYSON WHITE STORE RETREAT

DATE: JUNE 2020
SCALE: 1/4" = 1'-0"
DRAWN: SJS
JOB:
SHEET: 1

SECOND FLOOR PLAN


REVISIONS	DATE

S.J.SMITH
RESIDENTIAL DESIGN & DRAFTING
704.322.2402 info@jjsmithdesign.com

NOTES:
1. ALL FEDERAL, STATE, AND LOCAL CODES, ORDINANCES, REGULATIONS AND MANUFACTURER'S INSTRUCTIONS ETC. SHALL BE CONSIDERED AS PART OF THESE CONSTRUCTION DOCUMENTS. WHERE THESE DOCUMENTS VARY, THE MORE STRINGENT SHALL TAKE PRECEDENCE OVER ANYTHING SHOWN, DESCRIBED, OR IMPLIED WHERE SAME ARE AT VARIANCE.
2. CONTRACTOR SHALL VERIFY ALL DIMENSIONS PRIOR TO CONSTRUCTION. DESIGNER ASSUMES NO LIABILITY FOR ERRORS AND/OR OMISSIONS.

TYSON WHITE STORE RETREAT

DATE:	JUNE 2020
SCALE:	1/4" = 1'-0"
DRAWN:	SJS
JOB:	
SHEET:	2

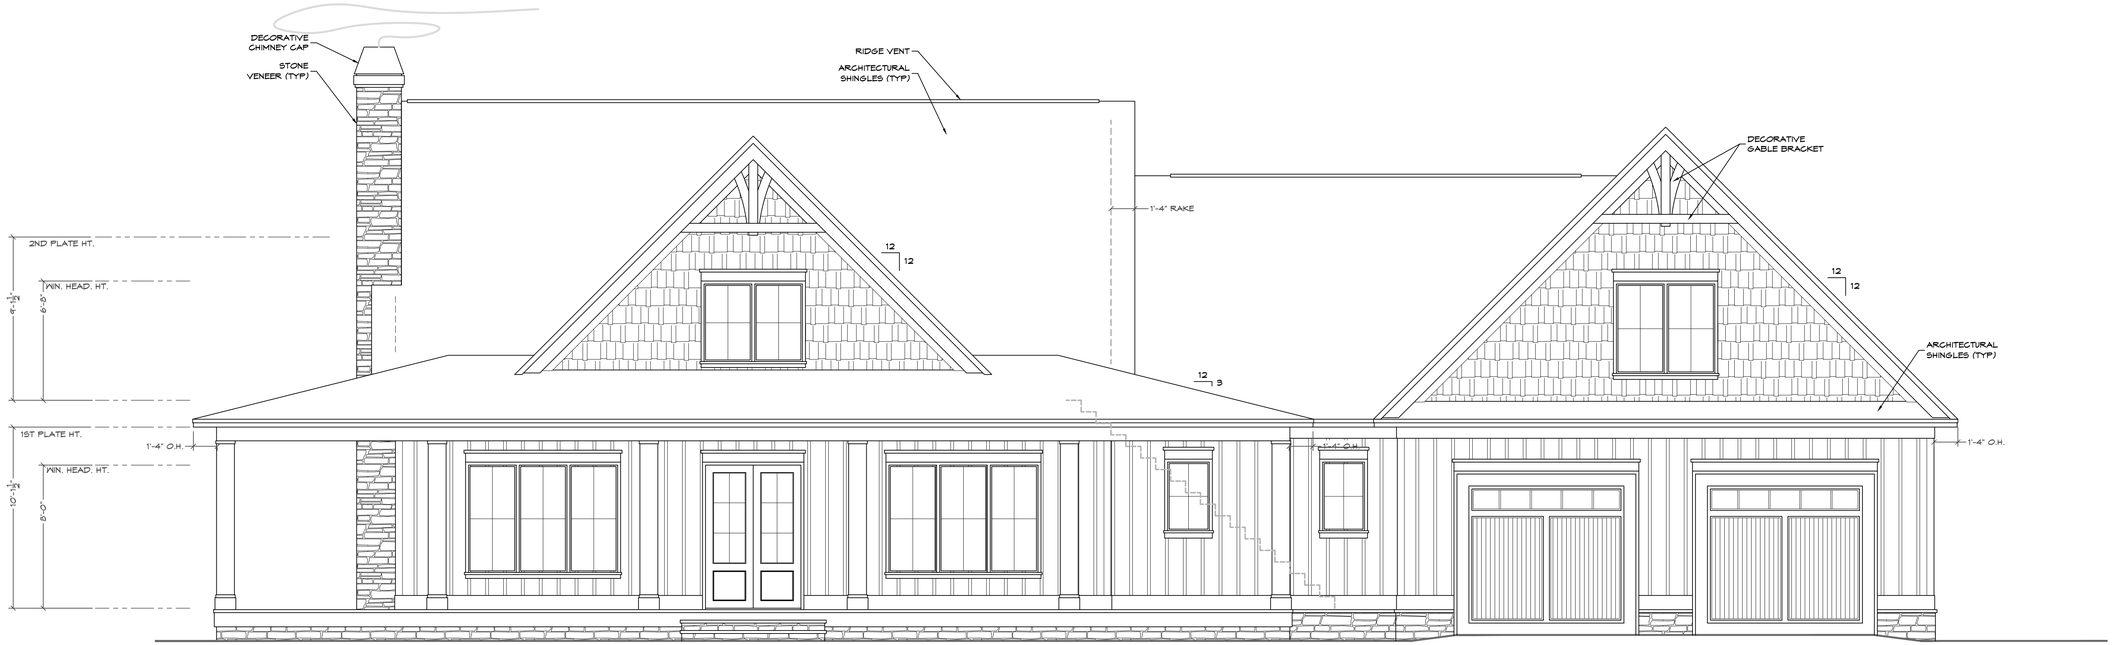

FRONT ELEVATION



LEFT ELEVATION


REVISIONS	DATE

S.J.SMITH
RESIDENTIAL DESIGN & DRAFTING
704.322.2402 info@sjsmithdesign.com

NOTES:
1. ALL FEDERAL, STATE, AND LOCAL CODES, ORDINANCES, REGULATIONS AND MANUFACTURER'S INSTRUCTIONS ETC. SHALL BE CONSIDERED AS PART OF THESE CONSTRUCTION DOCUMENTS. CONTRACTOR SHALL COMPLY WITH ALL OVER ANYTHING SHOWN, DESCRIBED, OR IMPLIED WHERE SAME ARE AT VARIANCE.
2. CONTRACTOR SHALL VERIFY ALL DIMENSIONS PRIOR TO CONSTRUCTION. DESIGNER ASSUMES NO LIABILITY FOR ERRORS AND/OR OMISSIONS.

TYSON WHITE STORE RETREAT

DATE:	JUNE 2020
SCALE:	1/4" = 1'-0"
DRAWN:	SJS
JOB:	
SHEET:	3

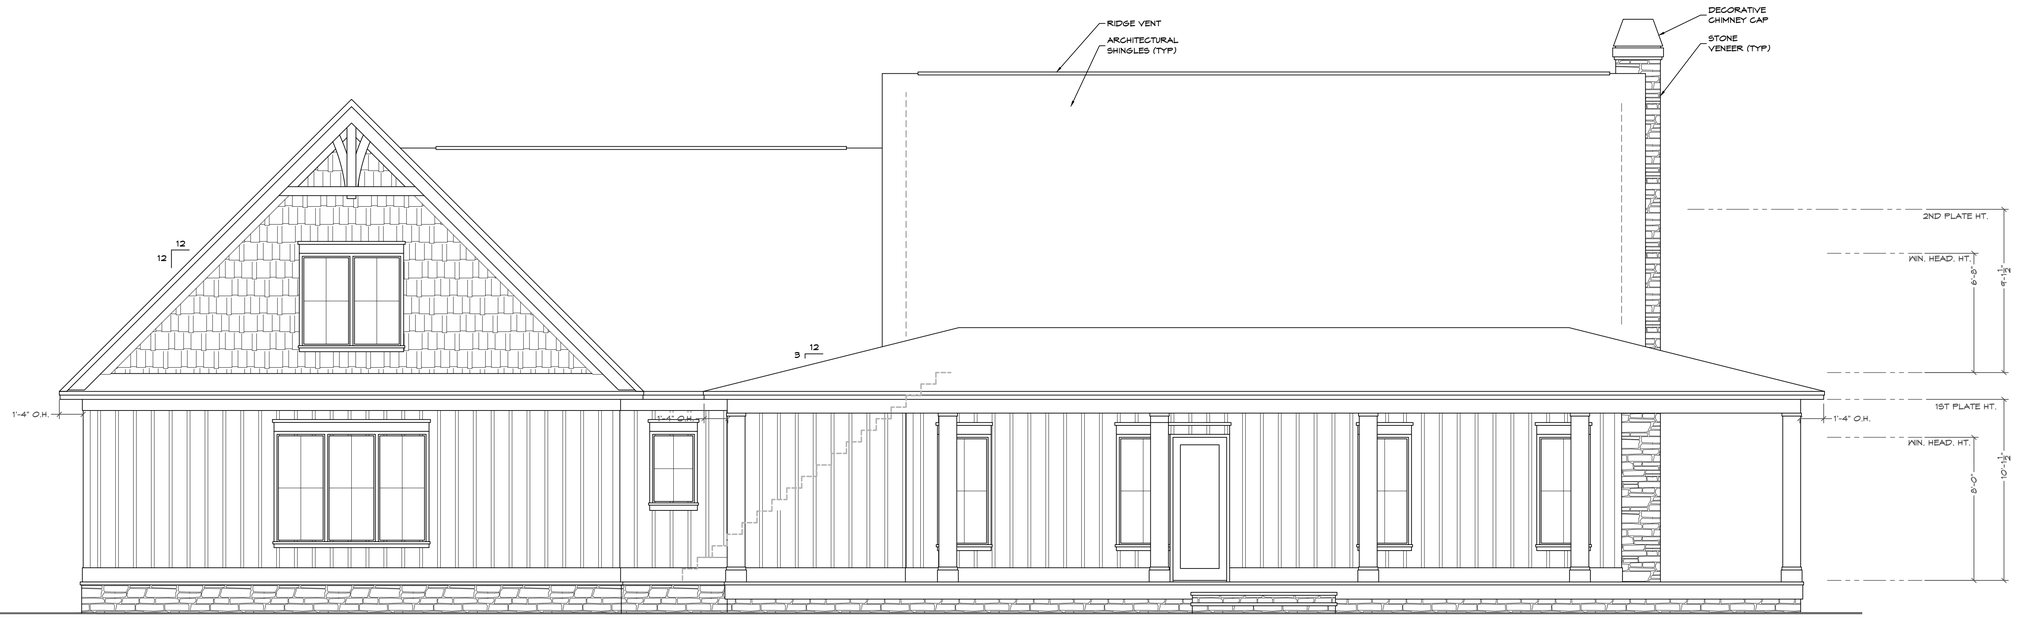

REAR ELEVATION



RIGHT ELEVATION

REVISIONS	DATE

S.J.SMITH
RESIDENTIAL DESIGN & DRAFTING
704.322.2402 info@sjsmithdesign.com

NOTES:
1. ALL FEDERAL, STATE, AND LOCAL CODES, ORDINANCES, REGULATIONS AND MANUFACTURER'S INSTRUCTIONS ETC. SHALL BE CONSIDERED AS PART OF THESE CONSTRUCTION DOCUMENTS. ANY CONFLICT SHALL TAKE PRECEDENCE OVER ANYTHING SHOWN, DESCRIBED, OR IMPLIED WHERE SAME ARE AT VARIANCE.
2. CONTRACTOR SHALL VERIFY ALL DIMENSIONS PRIOR TO CONSTRUCTION. DESIGNER ASSUMES NO LIABILITY FOR ERRORS AND/OR OMISSIONS.

TYSON WHITE STORE RETREAT

DATE: JUNE 2020
SCALE: 1/4" = 1'-0"
DRAWN: SJS
JOB:
SHEET:
4